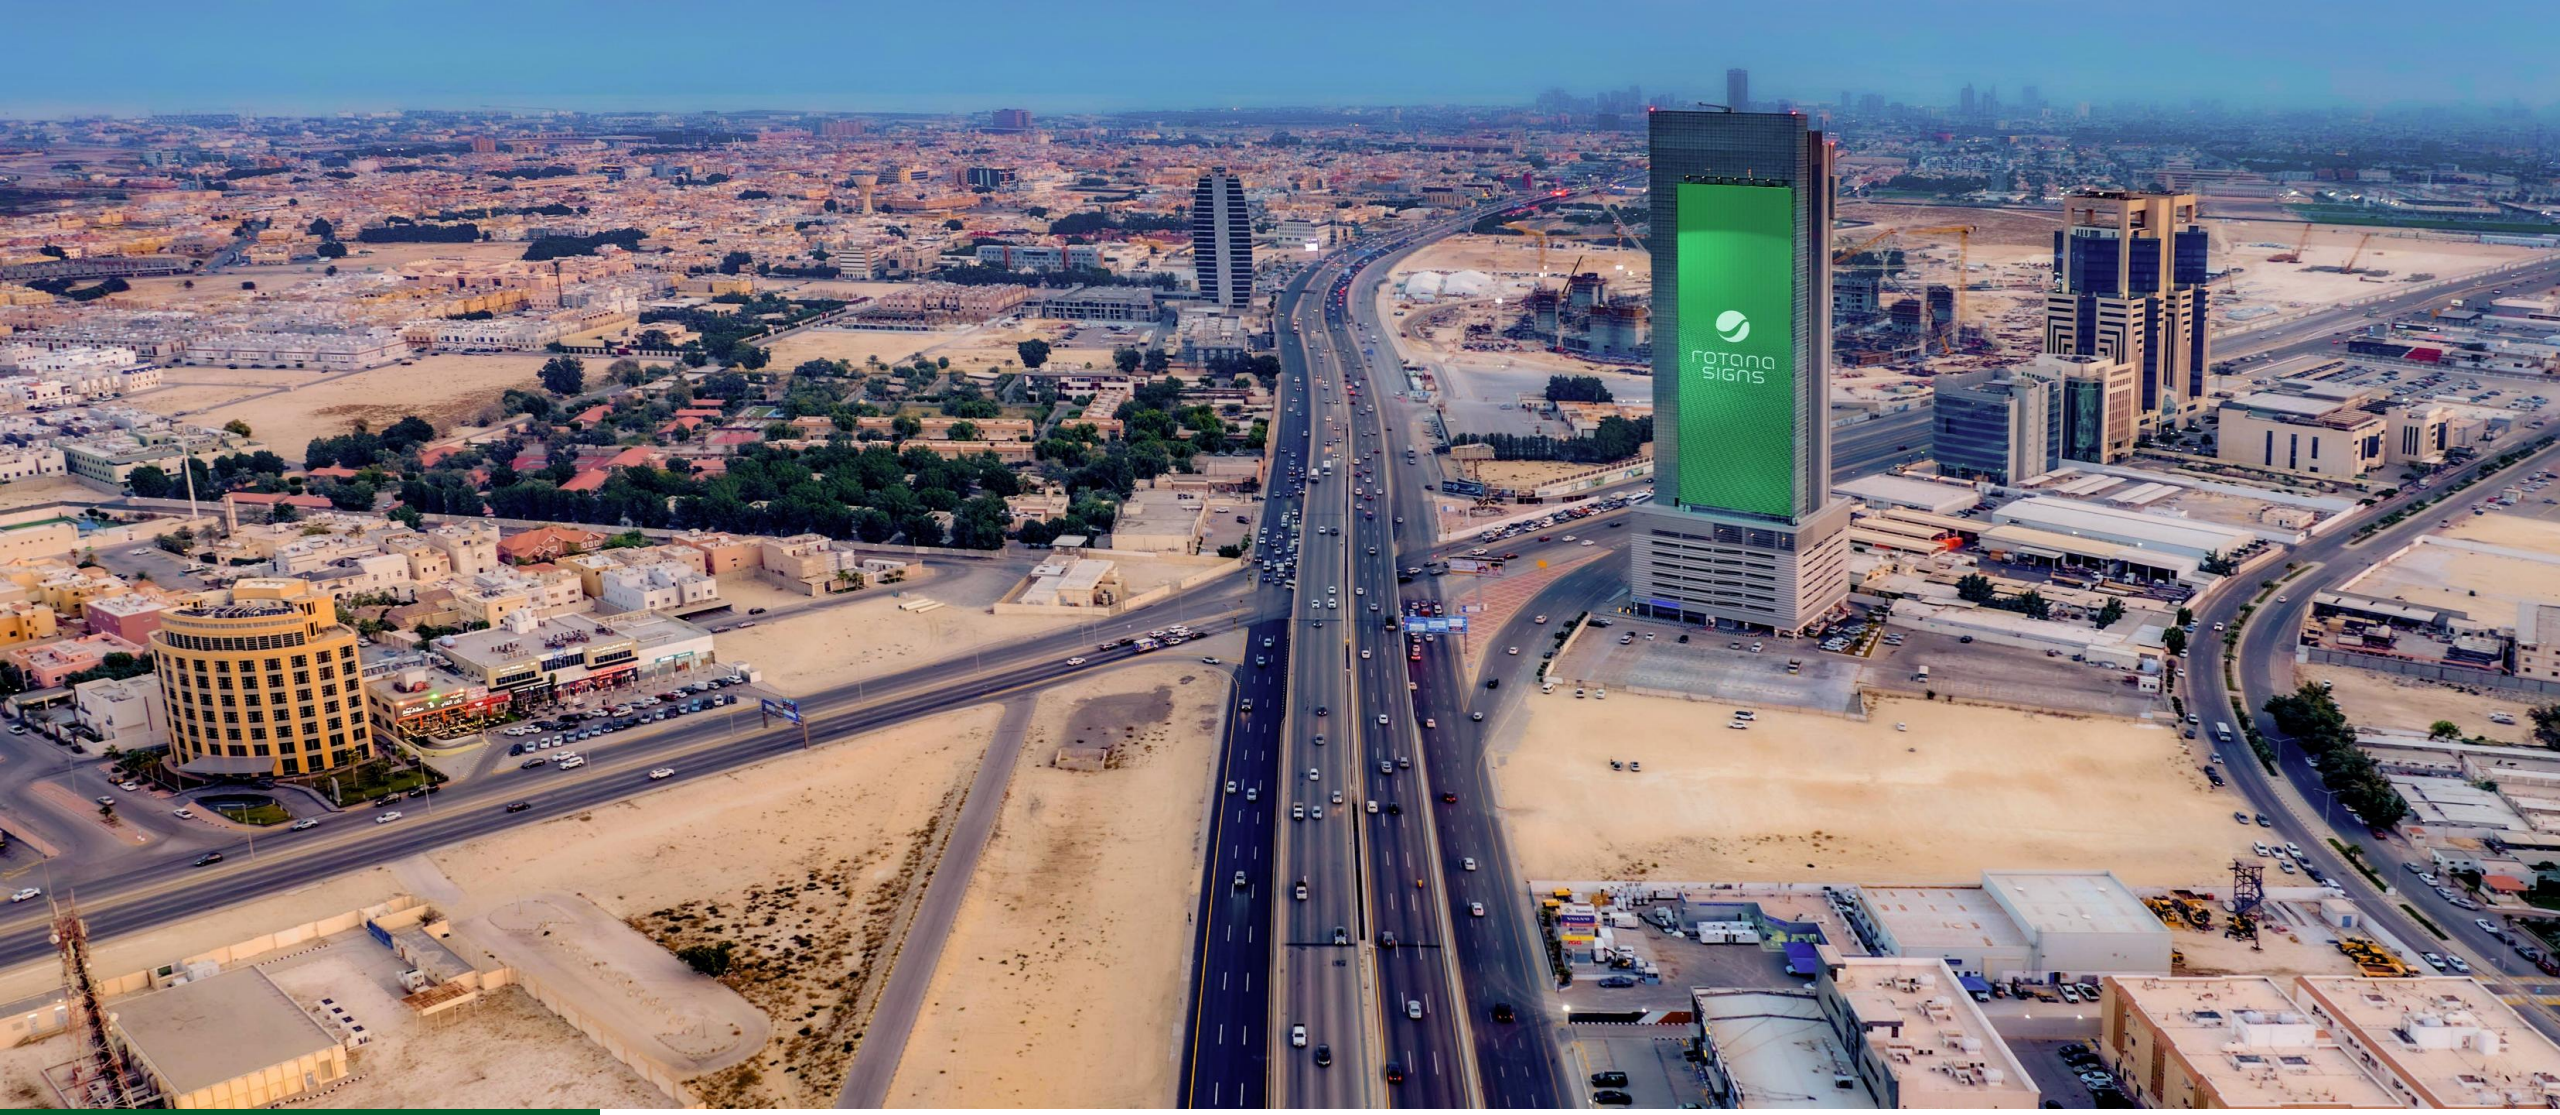


ABDULKARIM TOWER

NORTH FACADE

Market:	Dhahran
Location:	King Fahad Road, Al Qashlah
Facade:	North Facade
Installation:	Building facade
Lighting:	LED
Size:	30 meters x 90 meters (W x H)
Ad Exposure:	10 seconds
Coordinates:	26.370, 50.177
Map Link:	Click Here